


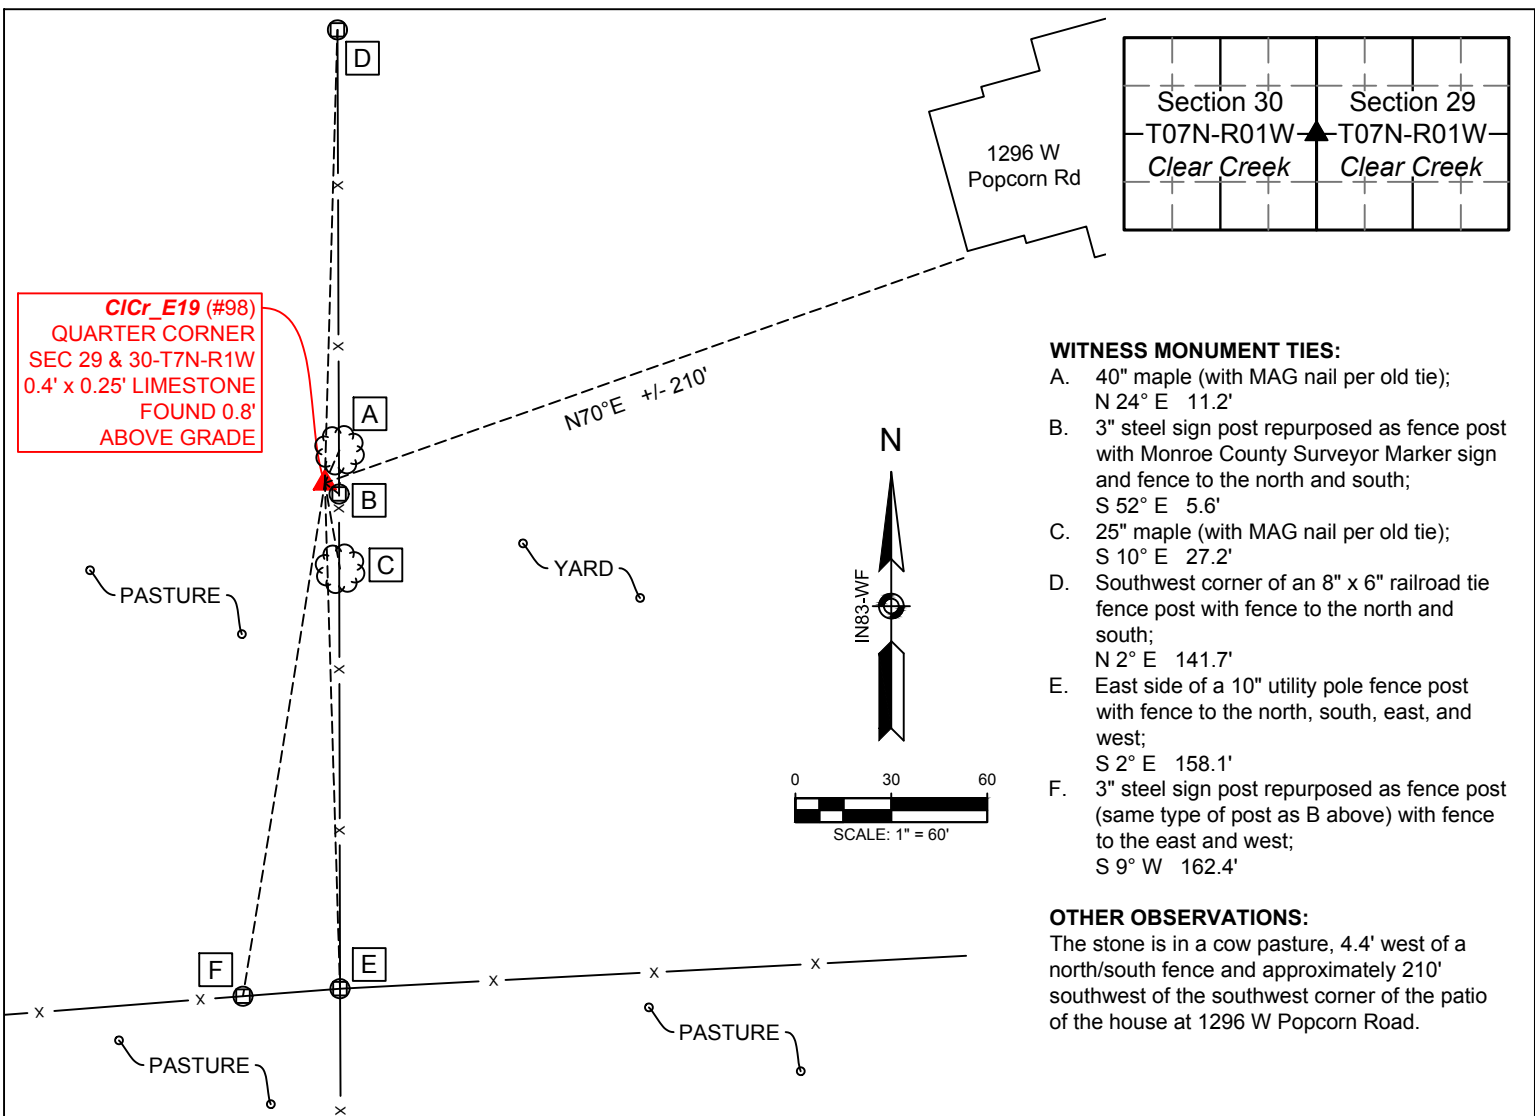

WITNESS MONUMENT TIES:


- 40" maple (with MAG nail per old tie);
N 24° E 11.2'
- 3" steel sign post repurposed as fence post
with Monroe County Surveyor Marker sign
and fence to the north and south;
S 52° E 5.6'
- 25" maple (with MAG nail per old tie);
S 10° E 27.2'
- Southwest corner of an 8" x 6" railroad tie
fence post with fence to the north and
south;
N 2° E 141.7'
- East side of a 10" utility pole fence post
with fence to the north, south, east, and
west;
S 2° E 158.1'
- 3" steel sign post repurposed as fence post
(same type of post as B above) with fence
to the east and west;
S 9° W 162.4'

OTHER OBSERVATIONS:

The stone is in a cow pasture, 4.4' west of a north/south fence and approximately 210' southwest of the southwest corner of the patio of the house at 1296 W Popcorn Road.

NOTES:

- Field work was performed on March 2, 2017.
- Monroe County Surveyor's Field Book 48, page 72.
- Project Name: ClearCreek2017, Field work by: RSO, Drawn by: RSO, Reviewed by: RSO & TER.
- Coordinates shown hereon were obtained from GPS observations utilizing the Indiana Real-Time Network (INCORS). Indiana West Zone, NAD83(2011) Epoch 2010.0000, State Plane Grid Coordinates, US Survey Feet. Geoid model G2012BU7. Datum NAD83_NO_TRANS.
- Coordinate data for CICr_E19 and witness ties B, D, E & F was collected using a Topcon Network Rover (PG-A1 antenna and GRS-1 data collector).
- Vicinity sketch was compiled per 2017 aerial photography. Witness ties A and C are shown per the prior Monument Record.
- This monument was accepted by the Monroe County Surveyor Review Board on January 12, 2010. We collected coordinates on the known monument in preparation for an upcoming perpetuation survey in the area. Historic research has not yet been performed to prove the validity of this monument. The prior Monument Record references a Ryan C. Swingley survey performed for INDOT in 2007, on file in the Office of the Monroe County Recorder in Cabinet S, envelope 389.

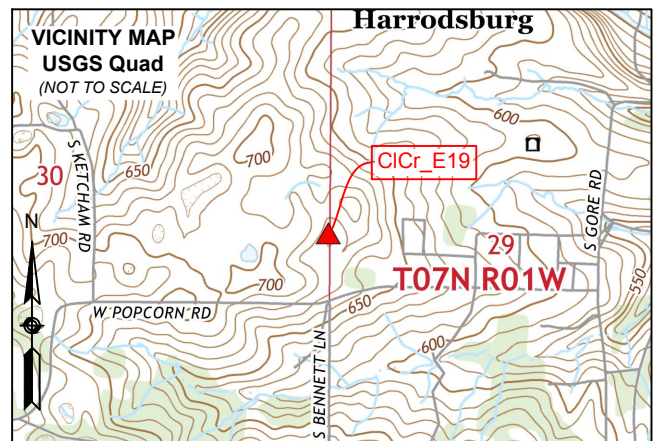

▲ **Monument Description:** 0.4' x 0.25' limestone found 0.8' above grade in pasture, 4.4' west of north/south fence

State Plane Grid Coordinates: Northing: 1371823.2', Easting: 3103147.1'

SHEET 1 OF 2	MONUMENT RECORD CORNER ID: CICr_E19	Quarter Corner Section 29 & 30- T07N-R01W Clear Creek Township Monroe County, Indiana	 OFFICE OF THE MONROE COUNTY SURVEYOR Trohn Enright-Randolph Monroe County Surveyor Rachel Savich Oser Professional Surveyor 119 West 7th Street, Bloomington, IN 47404 (812) 349-2570
-----------------------	---	---	--

Photos were taken on 3/02/2017 with an iPhone 6s



Trohn Enright-Randolph
Trohn Enright-Randolph
Monroe County Surveyor



Accepted by the Monroe
County Surveyor Review Board
on December 19, 2017



Rachel Oser
Rachel Savich Oser, State of Indiana
Professional Surveyor No. 21100022

SHEET
2
OF
2

MONUMENT RECORD
CORNER ID:
C1Cr_E19

Quarter Corner
Section 29 & 30- T07N-R01W
Clear Creek Township
Monroe County, Indiana



MONROE COUNTY SURVEYOR'S OFFICE
Trohn Enright-Randolph *Monroe County Surveyor*
Rachel Savich Oser *Professional Surveyor*
119 West 7th Street, Bloomington, IN 47404 (812) 349-2570

MONUMENT RECORD
State of Indiana - County of Monroe

Section: 29

Township: 7 North

Range: 1 West

Corner ID: ClCr E-19


Monument Description & Remarks: Limestone, length 0.40ft, width 0.25ft, height 0.80ft.

Survey Sign 4.0ft A.G. at Pt. (C).


References On File: Ryan C. Swingley survey, INDOT (2007), on file in Recorder Office cabinet S, envelope 389

RECOVERY TIE DRAWING
Field Book 37 Page No. 24

A - Limestone
B - N 24° E 11.20' to MAG
nail in 32" Sugar Maple
C - S 58° E 5.80' to Survey
Sign on 3" fence post
D - S 10° E 27.20' to MAG
nail in 20" Sugar Maple

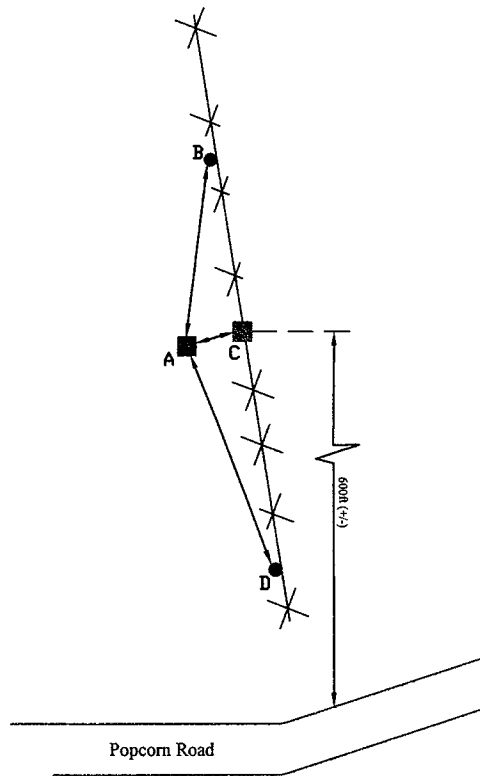

Not To Scale
Compass Bearing Magnetic North

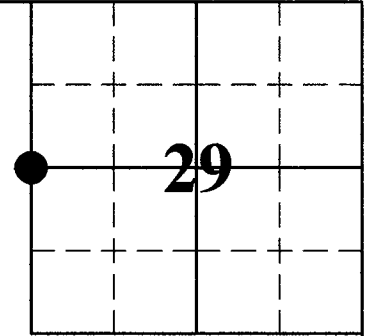

I, Kevin P. Enright, Monroe County Surveyor, hereby certify that this document was prepared under my direction in accordance with the provisions of section 36-2-12-11 of the Indiana Code; and the above data is given under my hand and seal this 15th day of December, 2005.

Administered by the Monroe County Surveyor Review Board

Date: 1-12-2010

